UPPER (INLET) MANIFOLD LAYOUT

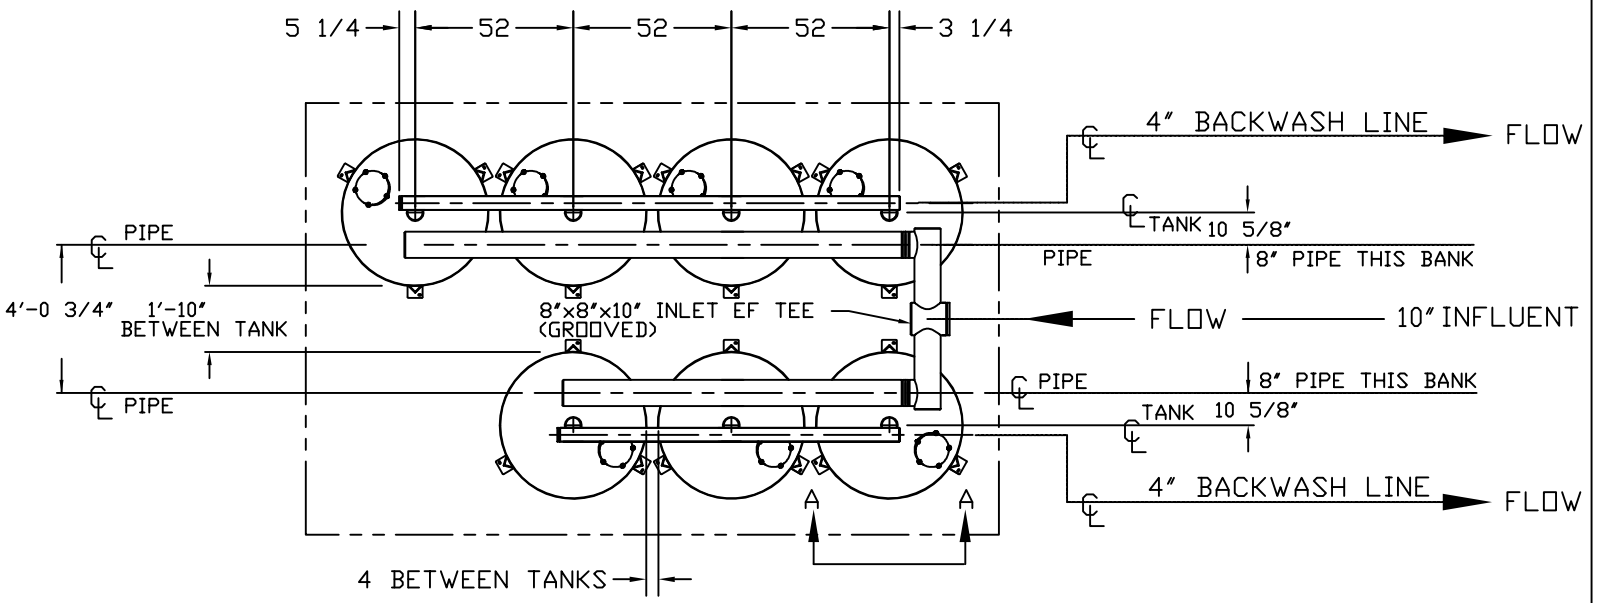

GOLF 48WW-7-BLK LAYOUT

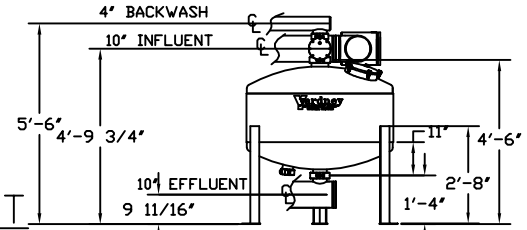

SECTION A-A

LOWER (OUTLET) MANIFOLD LAYOUT

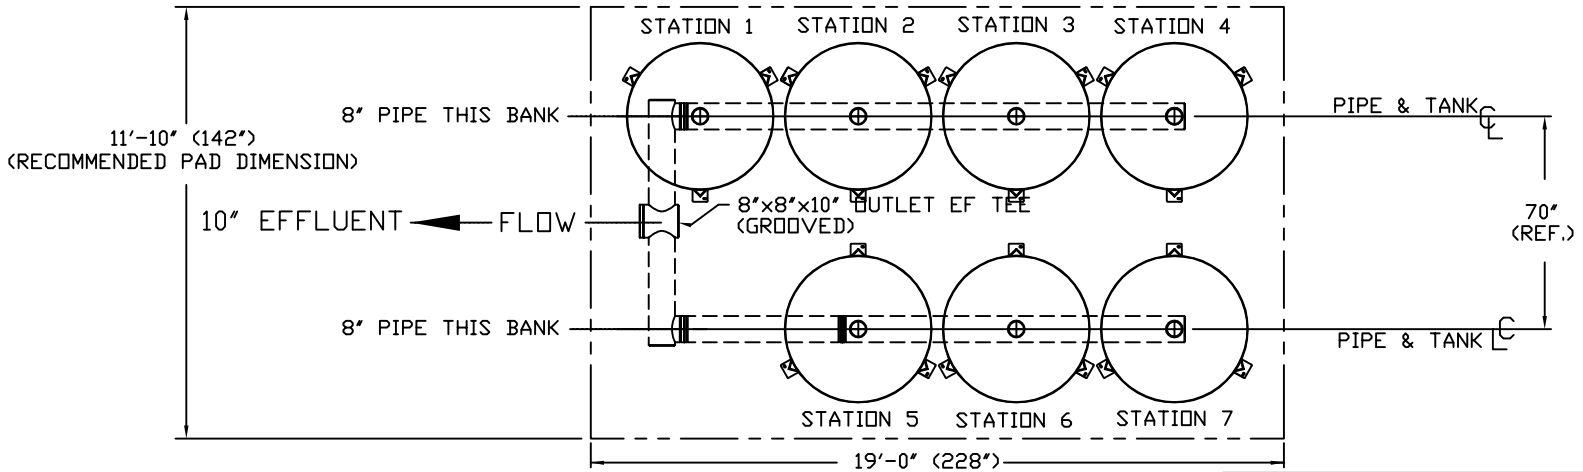

DO NOT SCALE DWG.

THIS DRAWING, INCLUDING THE INFORMATION IT CONTAINS, IS CONFIDENTIAL, PROPRIETARY AND IS THE PROPERTY OF YARDNEY WATER MANAGEMENT, INC. IT IS SUBMITTED ONLY IN CONNECTION WITH THE TRANSACTION TO WHICH IT PERTAINS AND MUST NOT BE USED IN ANY OTHER MANNER DETRIMENTAL TO THE INTERESTS OF YARDNEY WATER MANAGEMENT. THE DRAWING IS NOT TO BE COPIED AND MUST BE RETURNED UPON REQUEST.
COPYRIGHT YARDNEY WATER MANAGEMENT SYSTEMS, 1994

SYM	REVISIONS	BY	DATE	APP
A	DRAWN SECTION VIEW TO NEW DESIGN MANWAY	DTC	9-08	APP

Yardney WATER MANAGEMENT SYSTEMS RIVERSIDE, CALIFORNIA

APPROVALS	DATE
DRAWN BY DTC	8-10-94
CHECKED BY	
APPROVED BY	
CONSTRUCTURAL QUALITY	NONE
ISSUED BY	

FILTER GOLF
4816-7

SIZE	DRAWING NO.	REV.
D	9015481607	A

SCALE NONE DWG SYSTEMS\GOLF MEDIA SHEET 1 OF 1